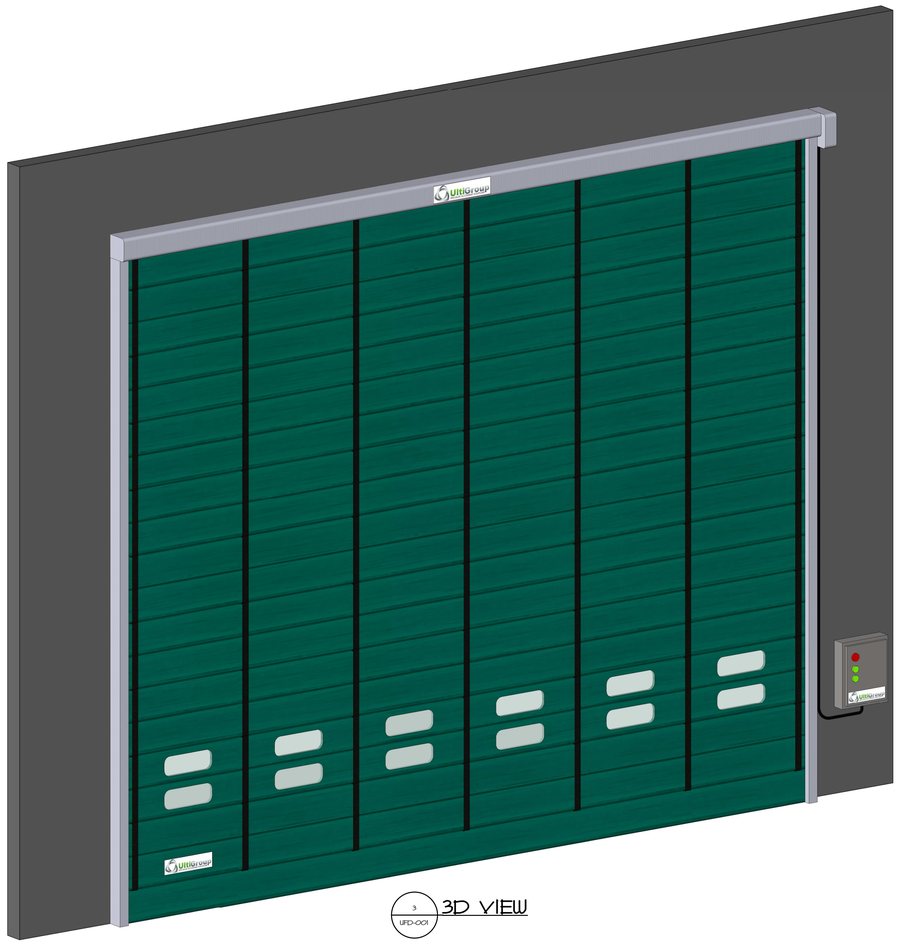

3 UFD-001 3D VIEW

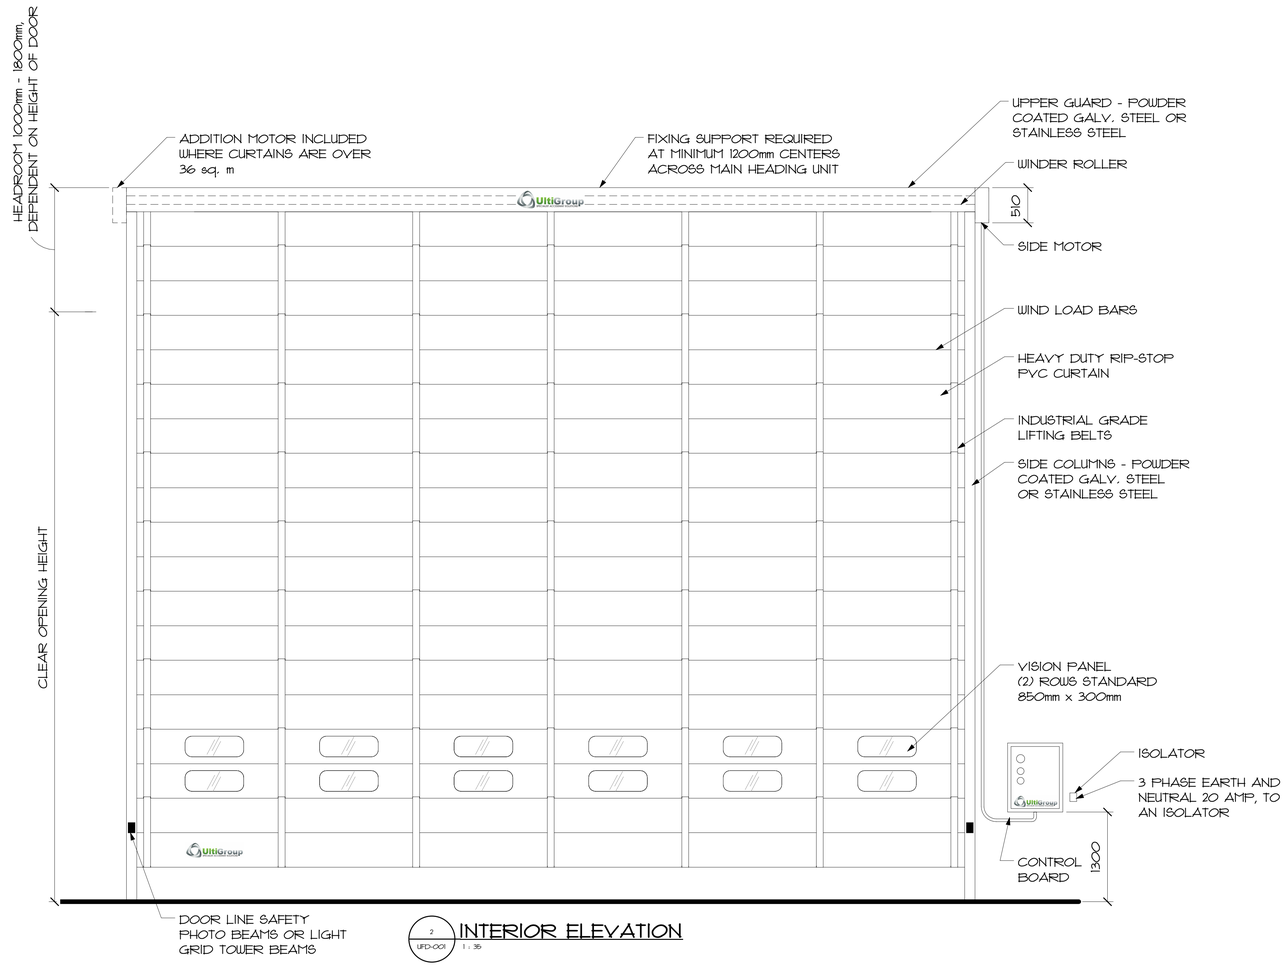

2 UFD-001 1 : 35 INTERIOR ELEVATION

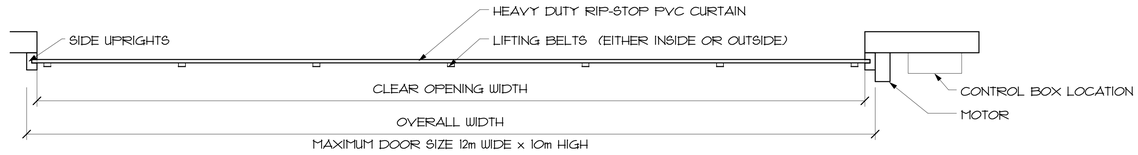

2
UFD-001

1 UFD-001 1 : 35 FLOOR PLAN

PB: PROJECT SPECIFIC APPLICATIONS TO BE CONFIRMED BY ULTI SHOP DRAWINGS PRIOR TO CONSTRUCTION

© UltiGroup LTD, 2015

UltiGroup
SPECIALIST ACCESSWAY SOLUTIONS
www.ultigroup.co.nz
sales@ultigroup.co.nz
Phone: 0800 807 753
17 McKee Street, Te Rapa, Hamilton, 3200

Ulti-Fold Warehouse Door

No.	Description	Date

PLAN VIEW, ELEVATION AND 3D VIEW

Project Number	15003
Date	09.15.2015
Drawn By	C. TEAFOE

UFD-001

Scale 1 : 35